Figure 6.3
Removal of Diversion Manholes
Existing Flows & Inflow and Infiltration
Capacity Analysis d/D
Depth of Flow over Pipe Diameter

City of West Jordan
Department of Public Works
Engineering

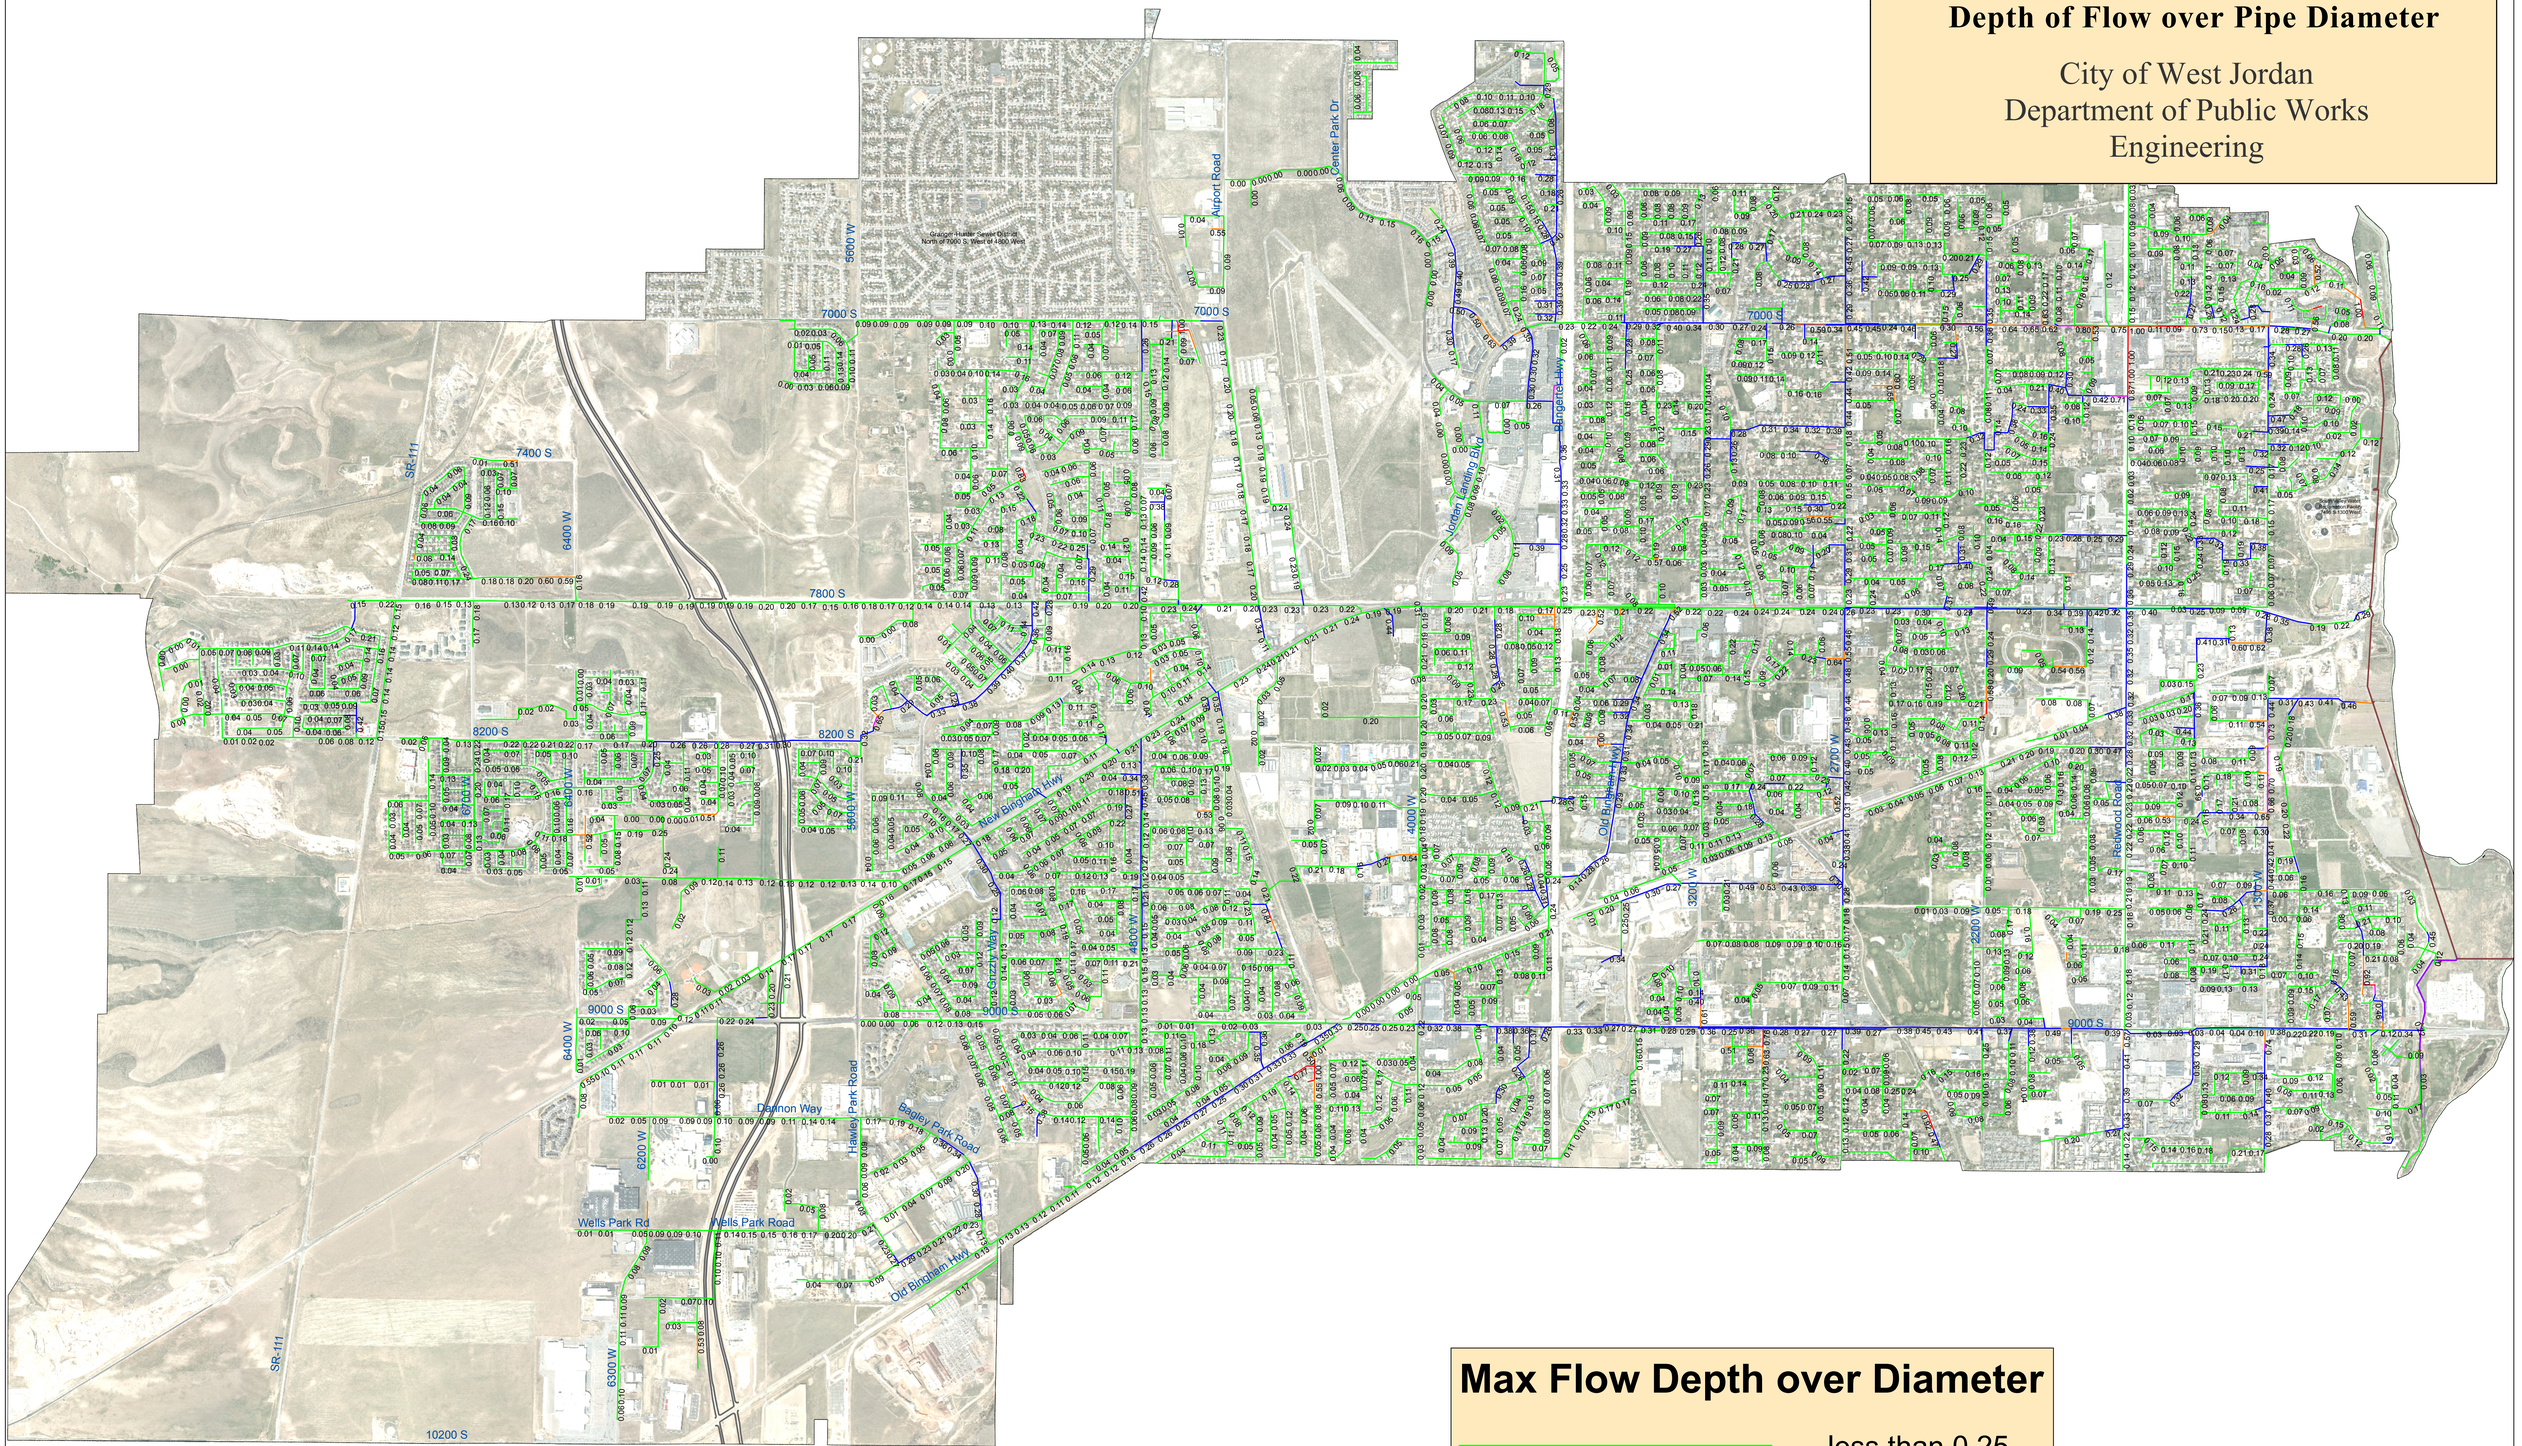

Max Flow Depth over Diameter

	less than 0.25
	0.25 ~ 0.50
	0.50 ~ 0.65
	0.65 ~ 0.75
	greater than 0.75

N
W E
S
West Jordan

WEST JORDAN PUBLIC WORKS

All Locations Approximate
Not For Use As Legal Property Description
or Engineering Design Purposes
Some Items Subject to Change Without Notice