Figure 6.4
Buildout System Capacity Analysis
Current Pipes and Future New Pipes
Future Demand with Inflow & Infiltration
Depth of Flow over Pipe Diameter d/D
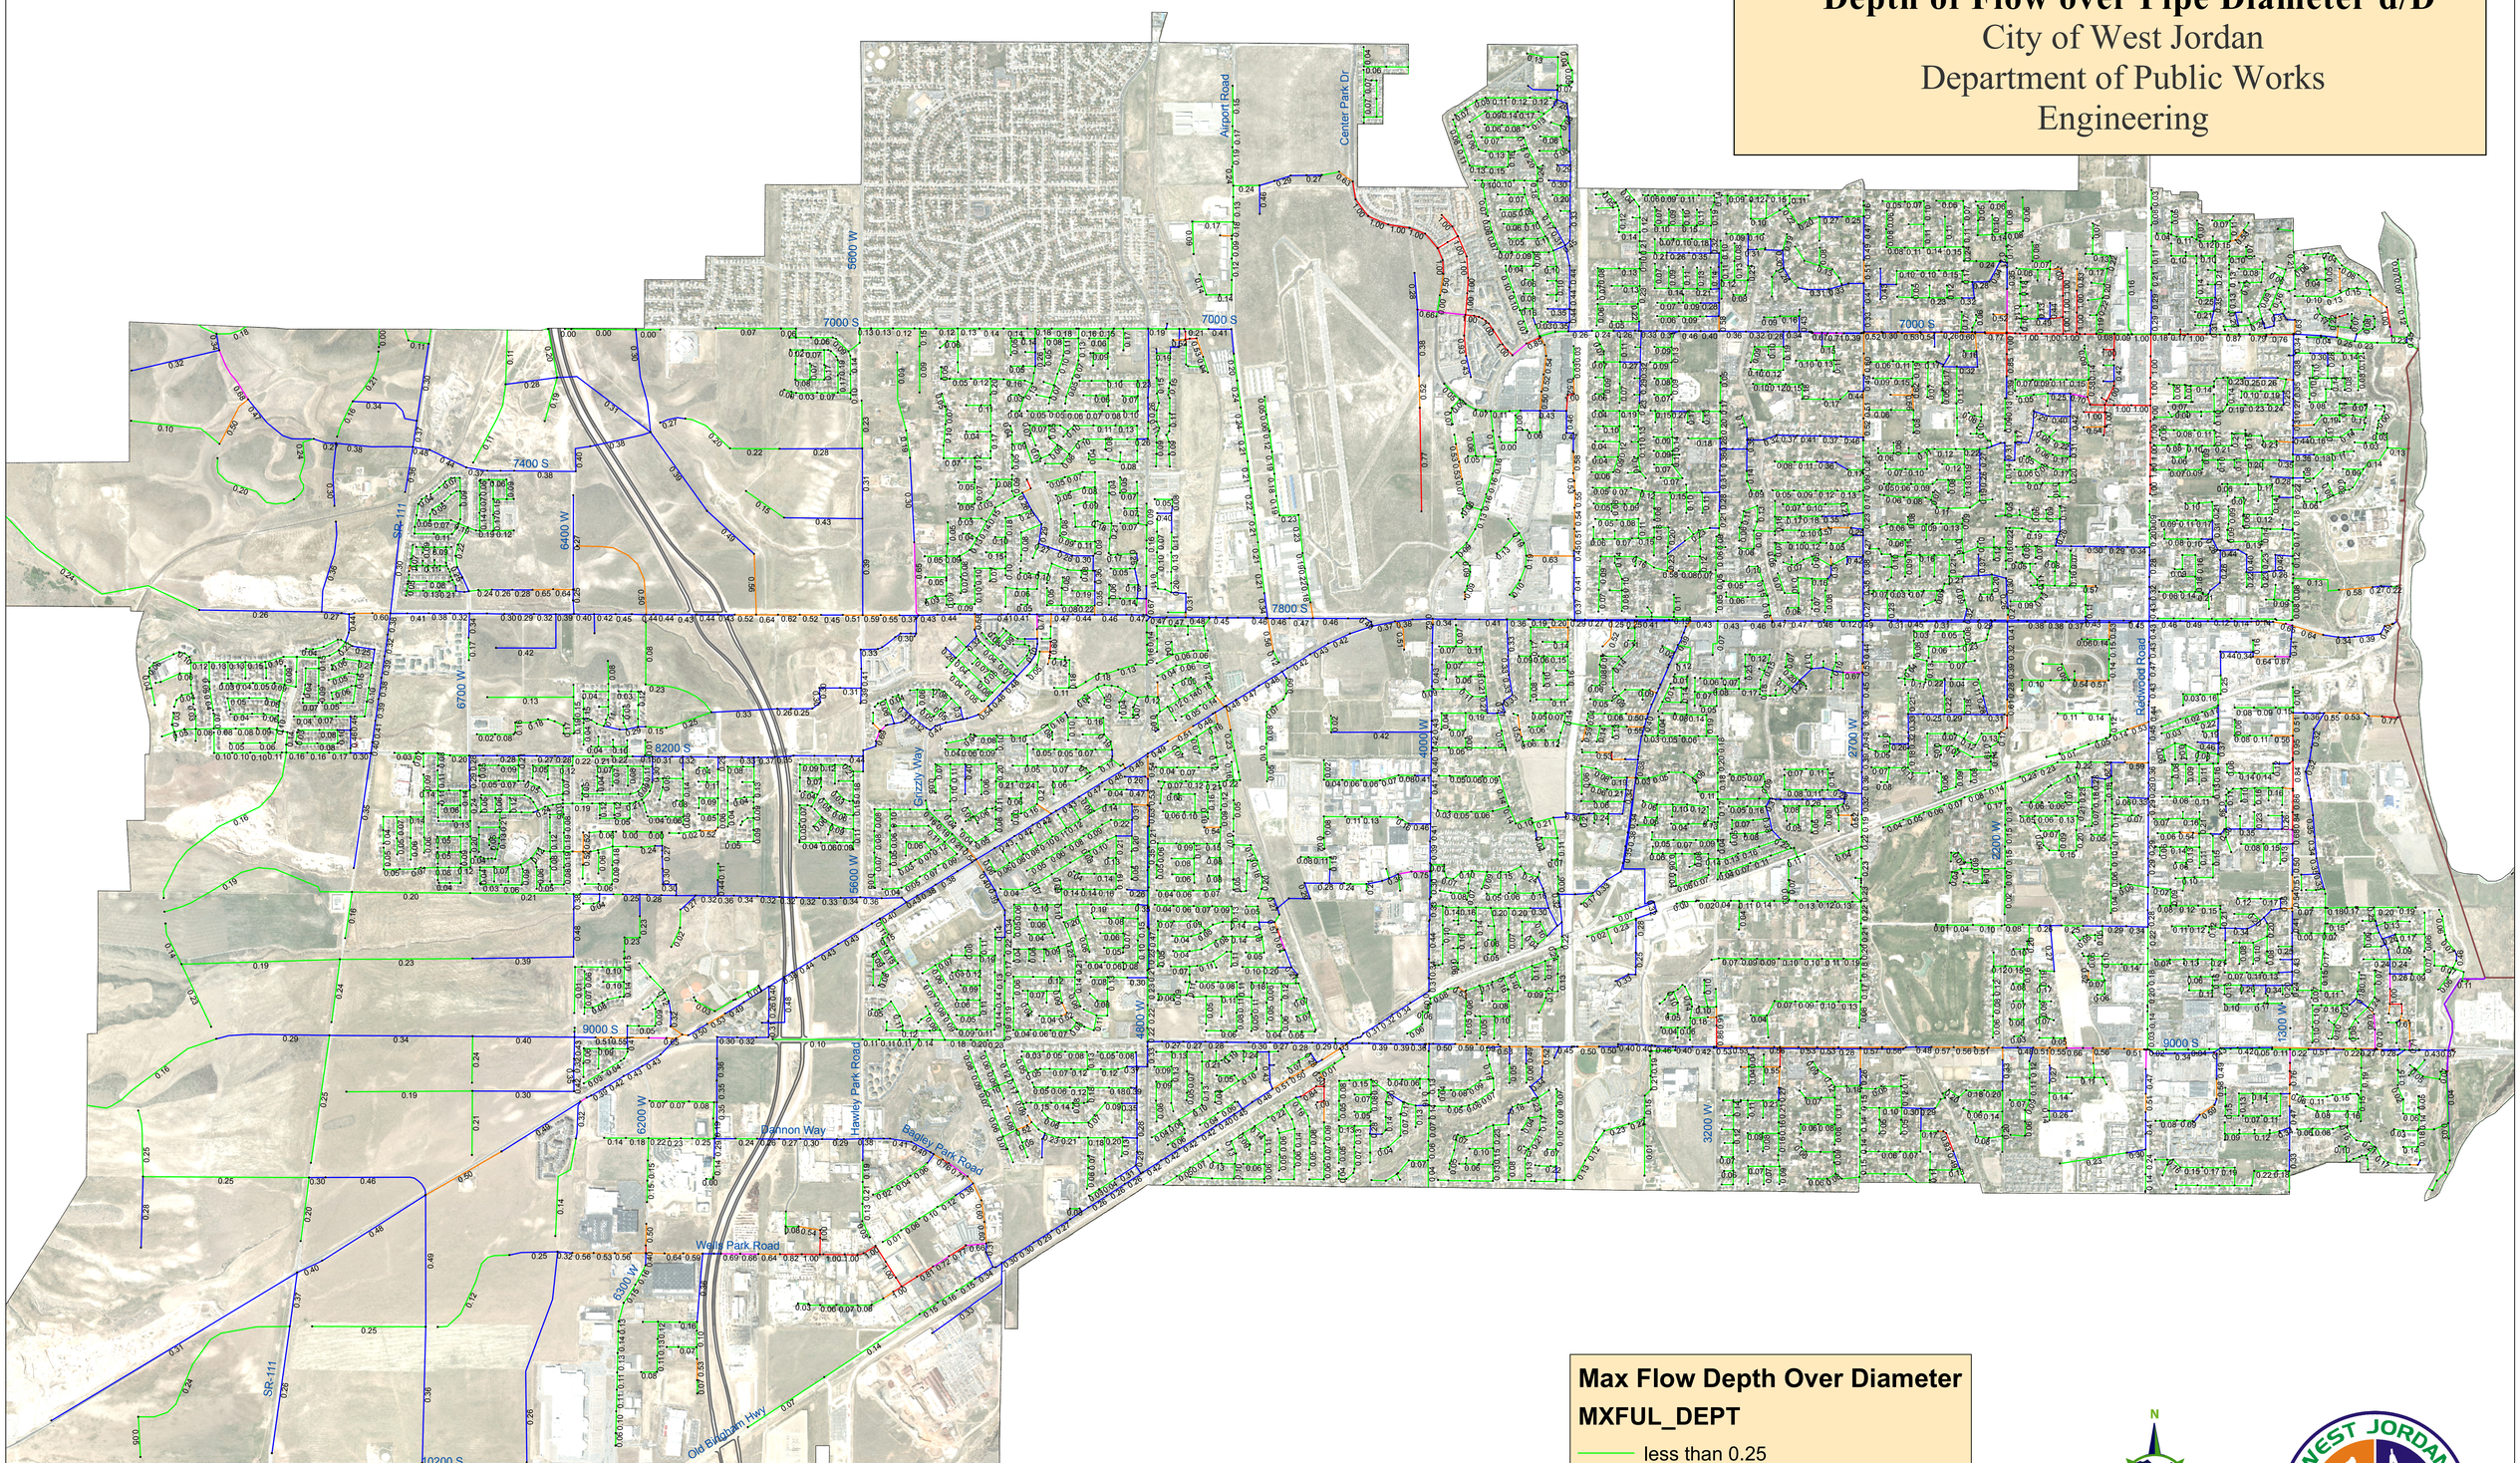
City of West Jordan
Department of Public Works
Engineering