Figure ES-2
Buildout Capacity Analysis
Existing System & Future New Pipes
Future Demand with Inflow and Infiltration
Depth of Flow over Pipe Diameter d/D

City of West Jordan
Department of Public Works
Engineering

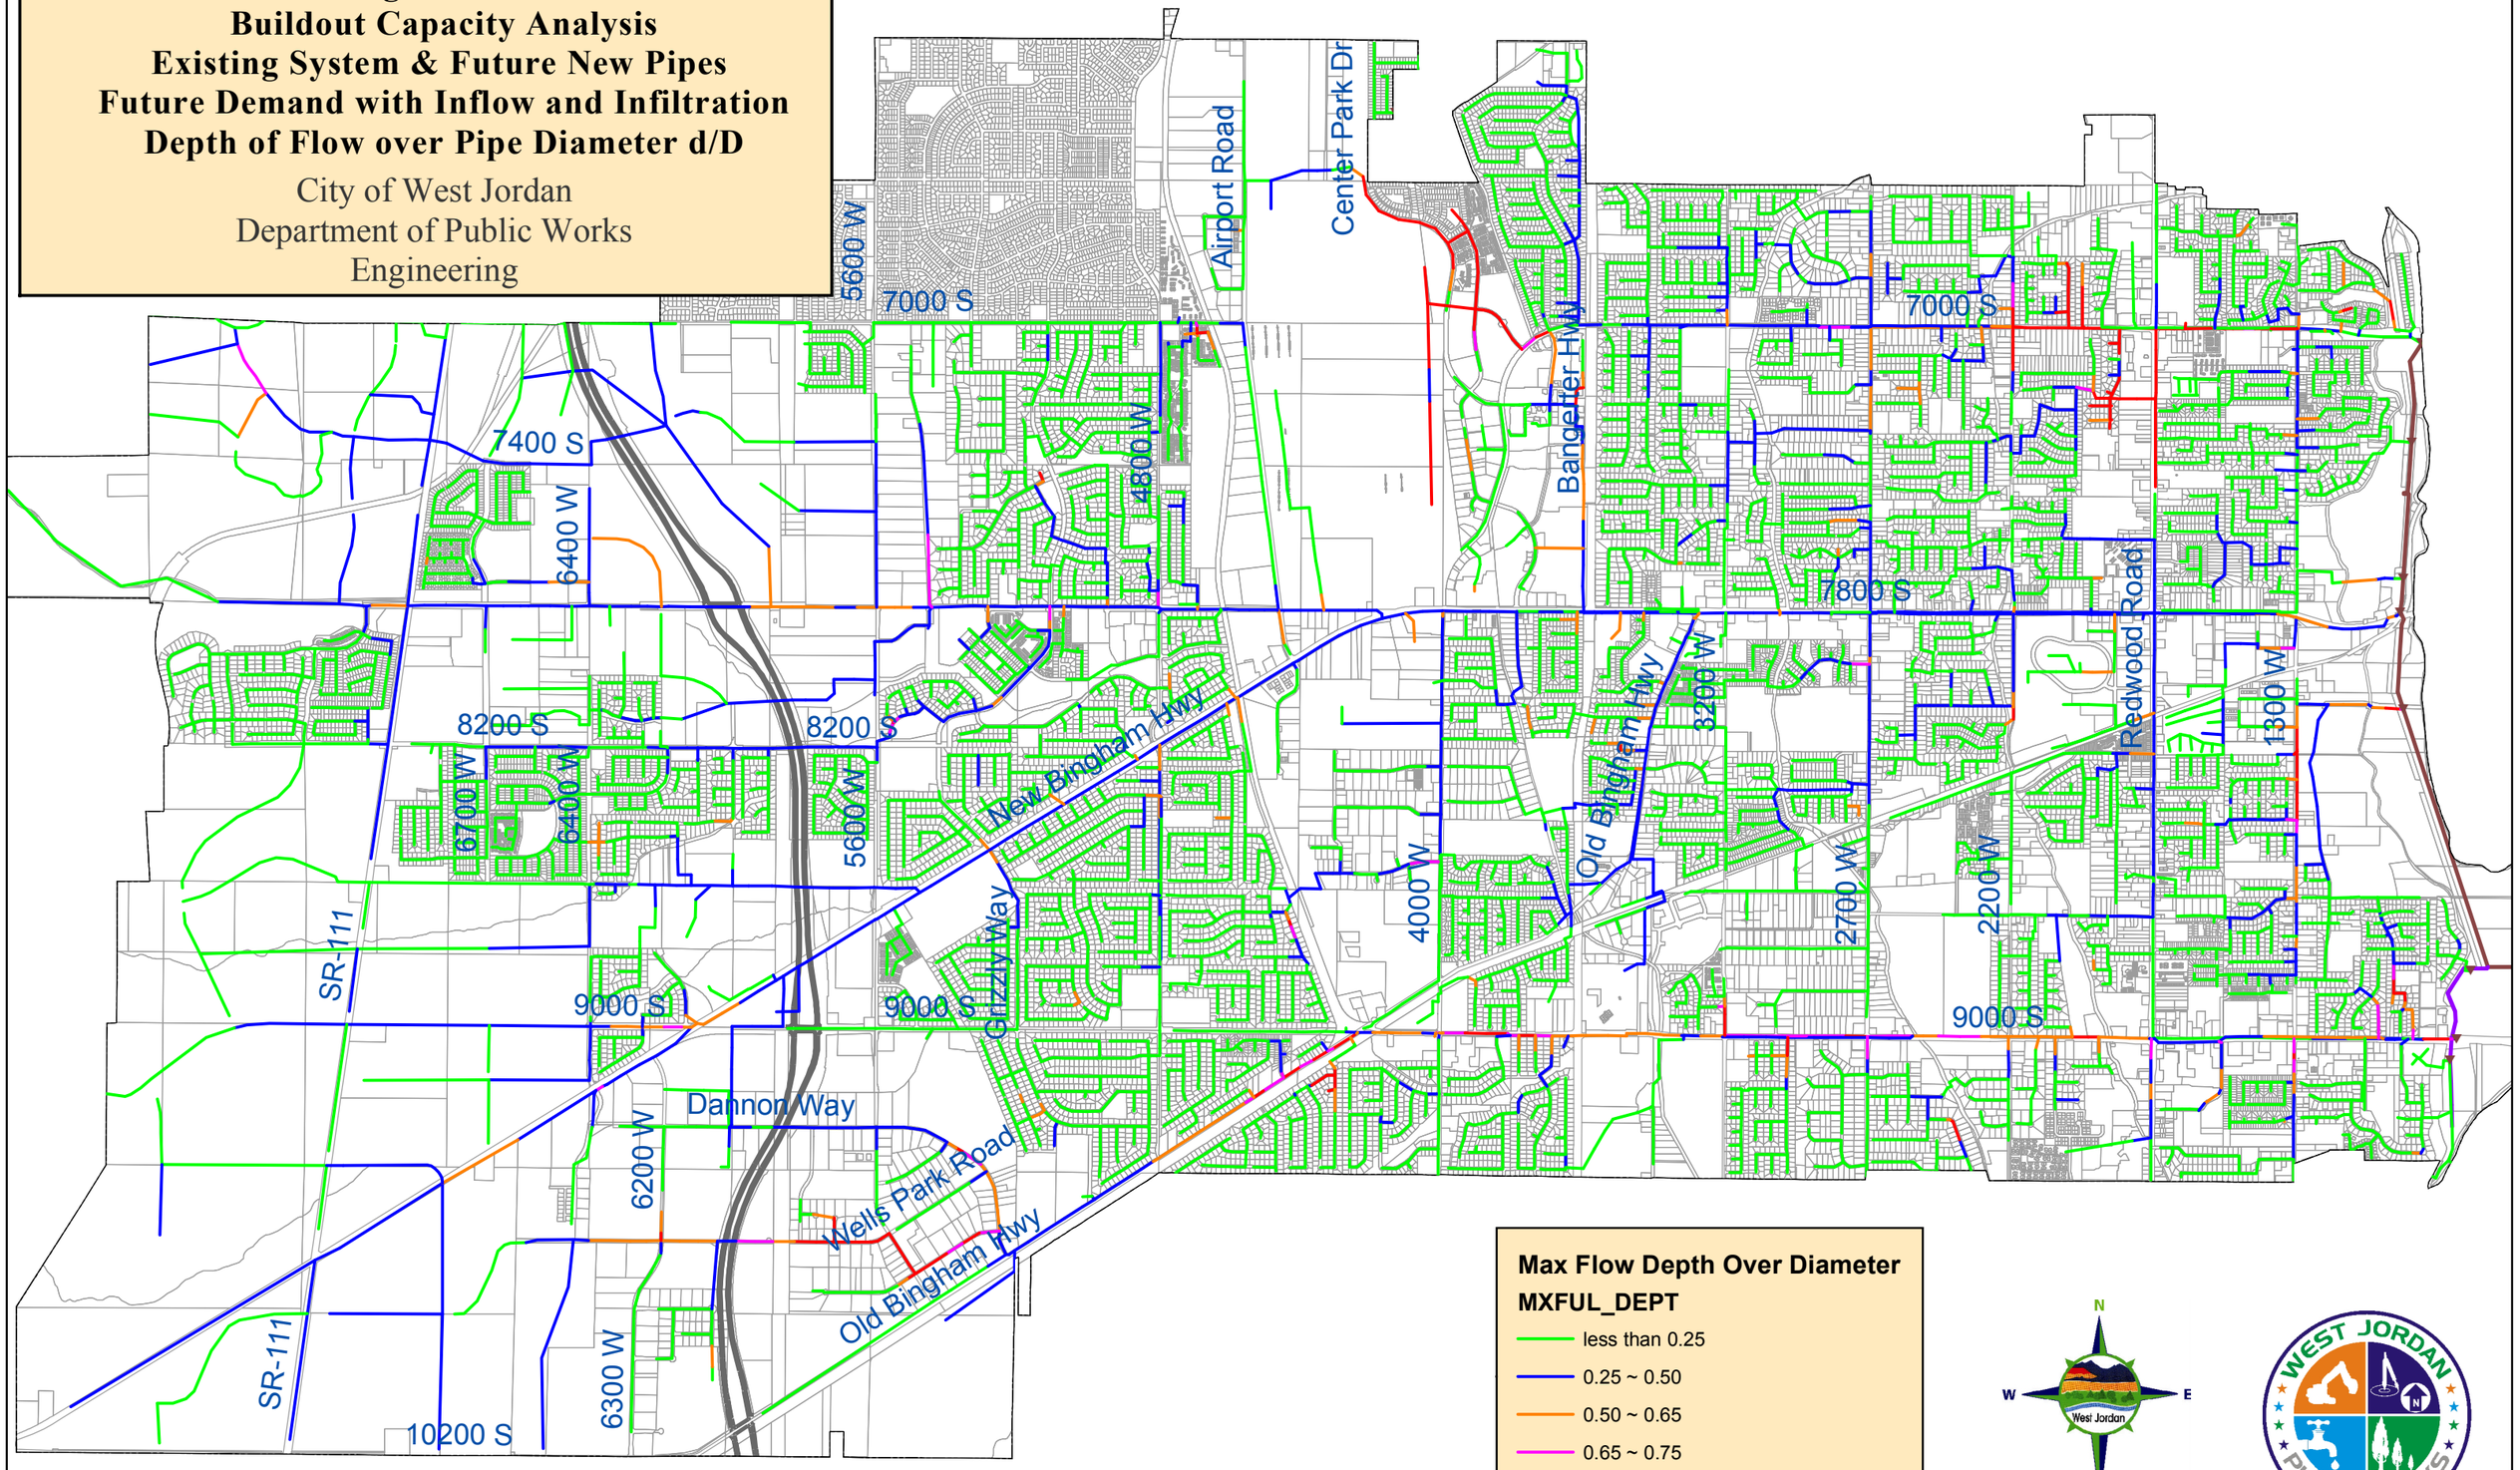

Max Flow Depth Over Diameter
MXFUL_DEPT

- less than 0.25
- 0.25 ~ 0.50
- 0.50 ~ 0.65
- 0.65 ~ 0.75
- greater than 0.75

N
W E
S
West Jordan

WEST JORDAN PUBLIC WORKS