City of West Jordan

Department of Public Works

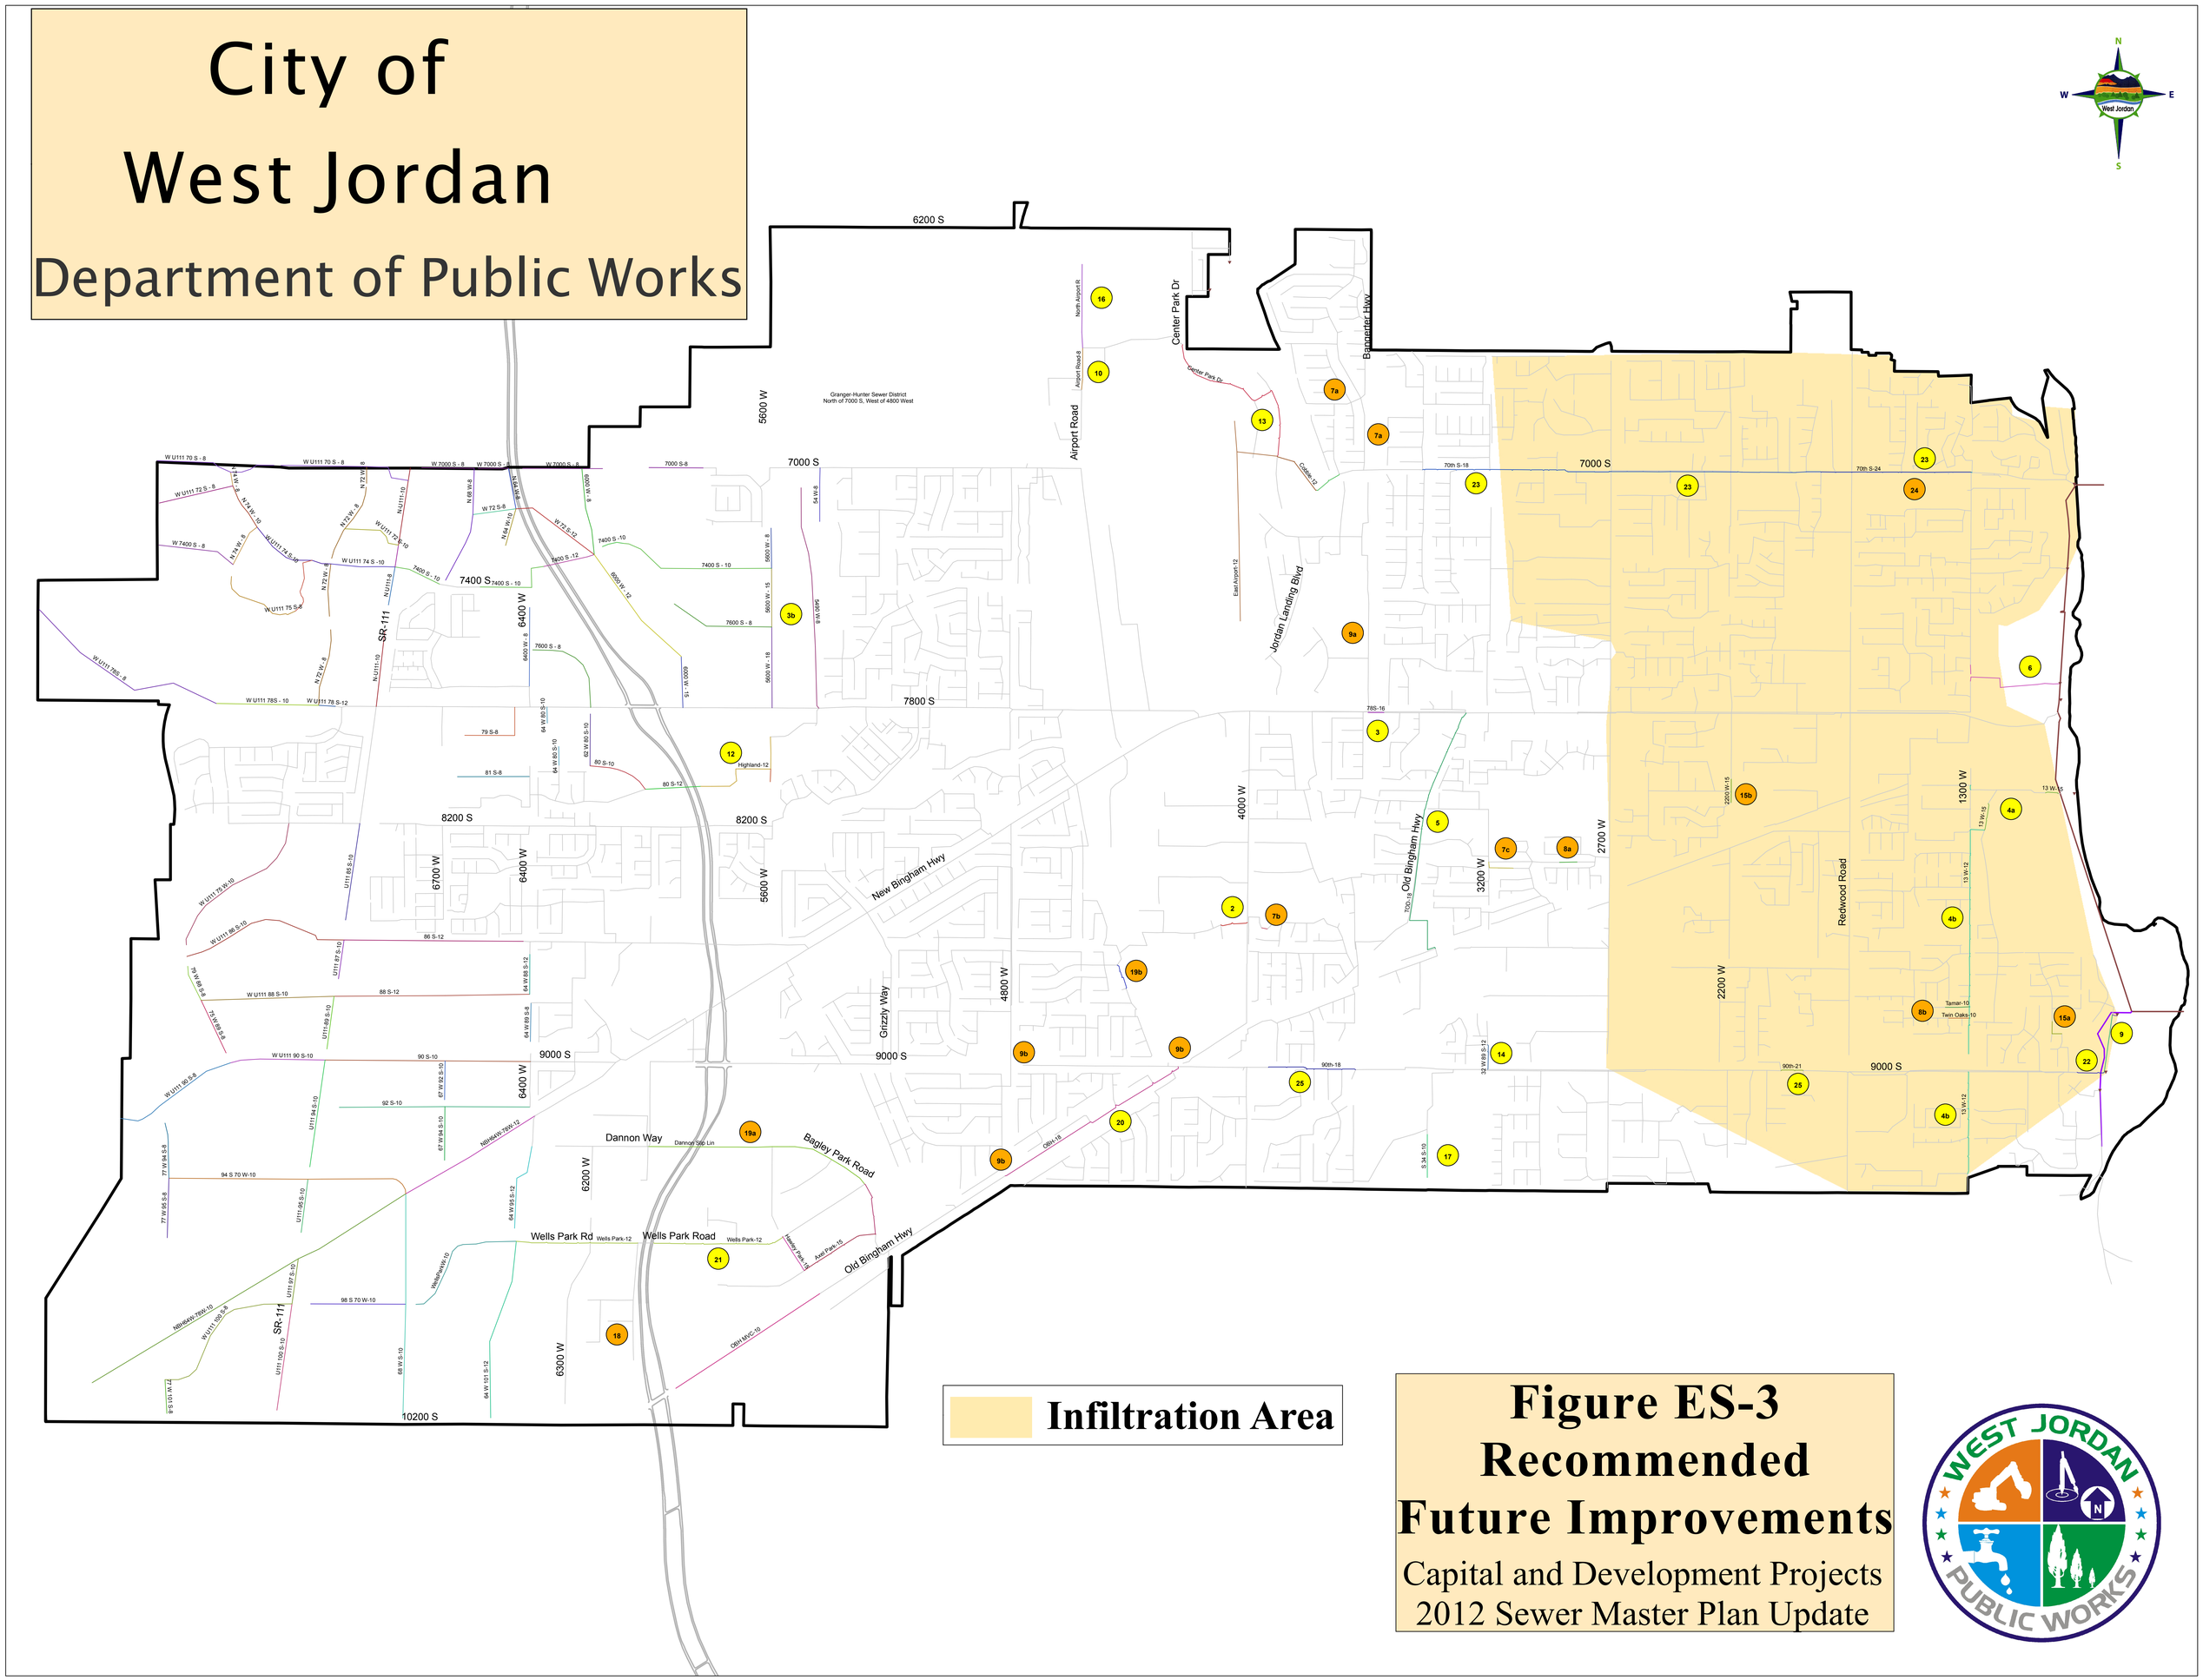

Figure ES-3
Recommended Future Improvements

Capital and Development Projects
2012 Sewer Master Plan Update